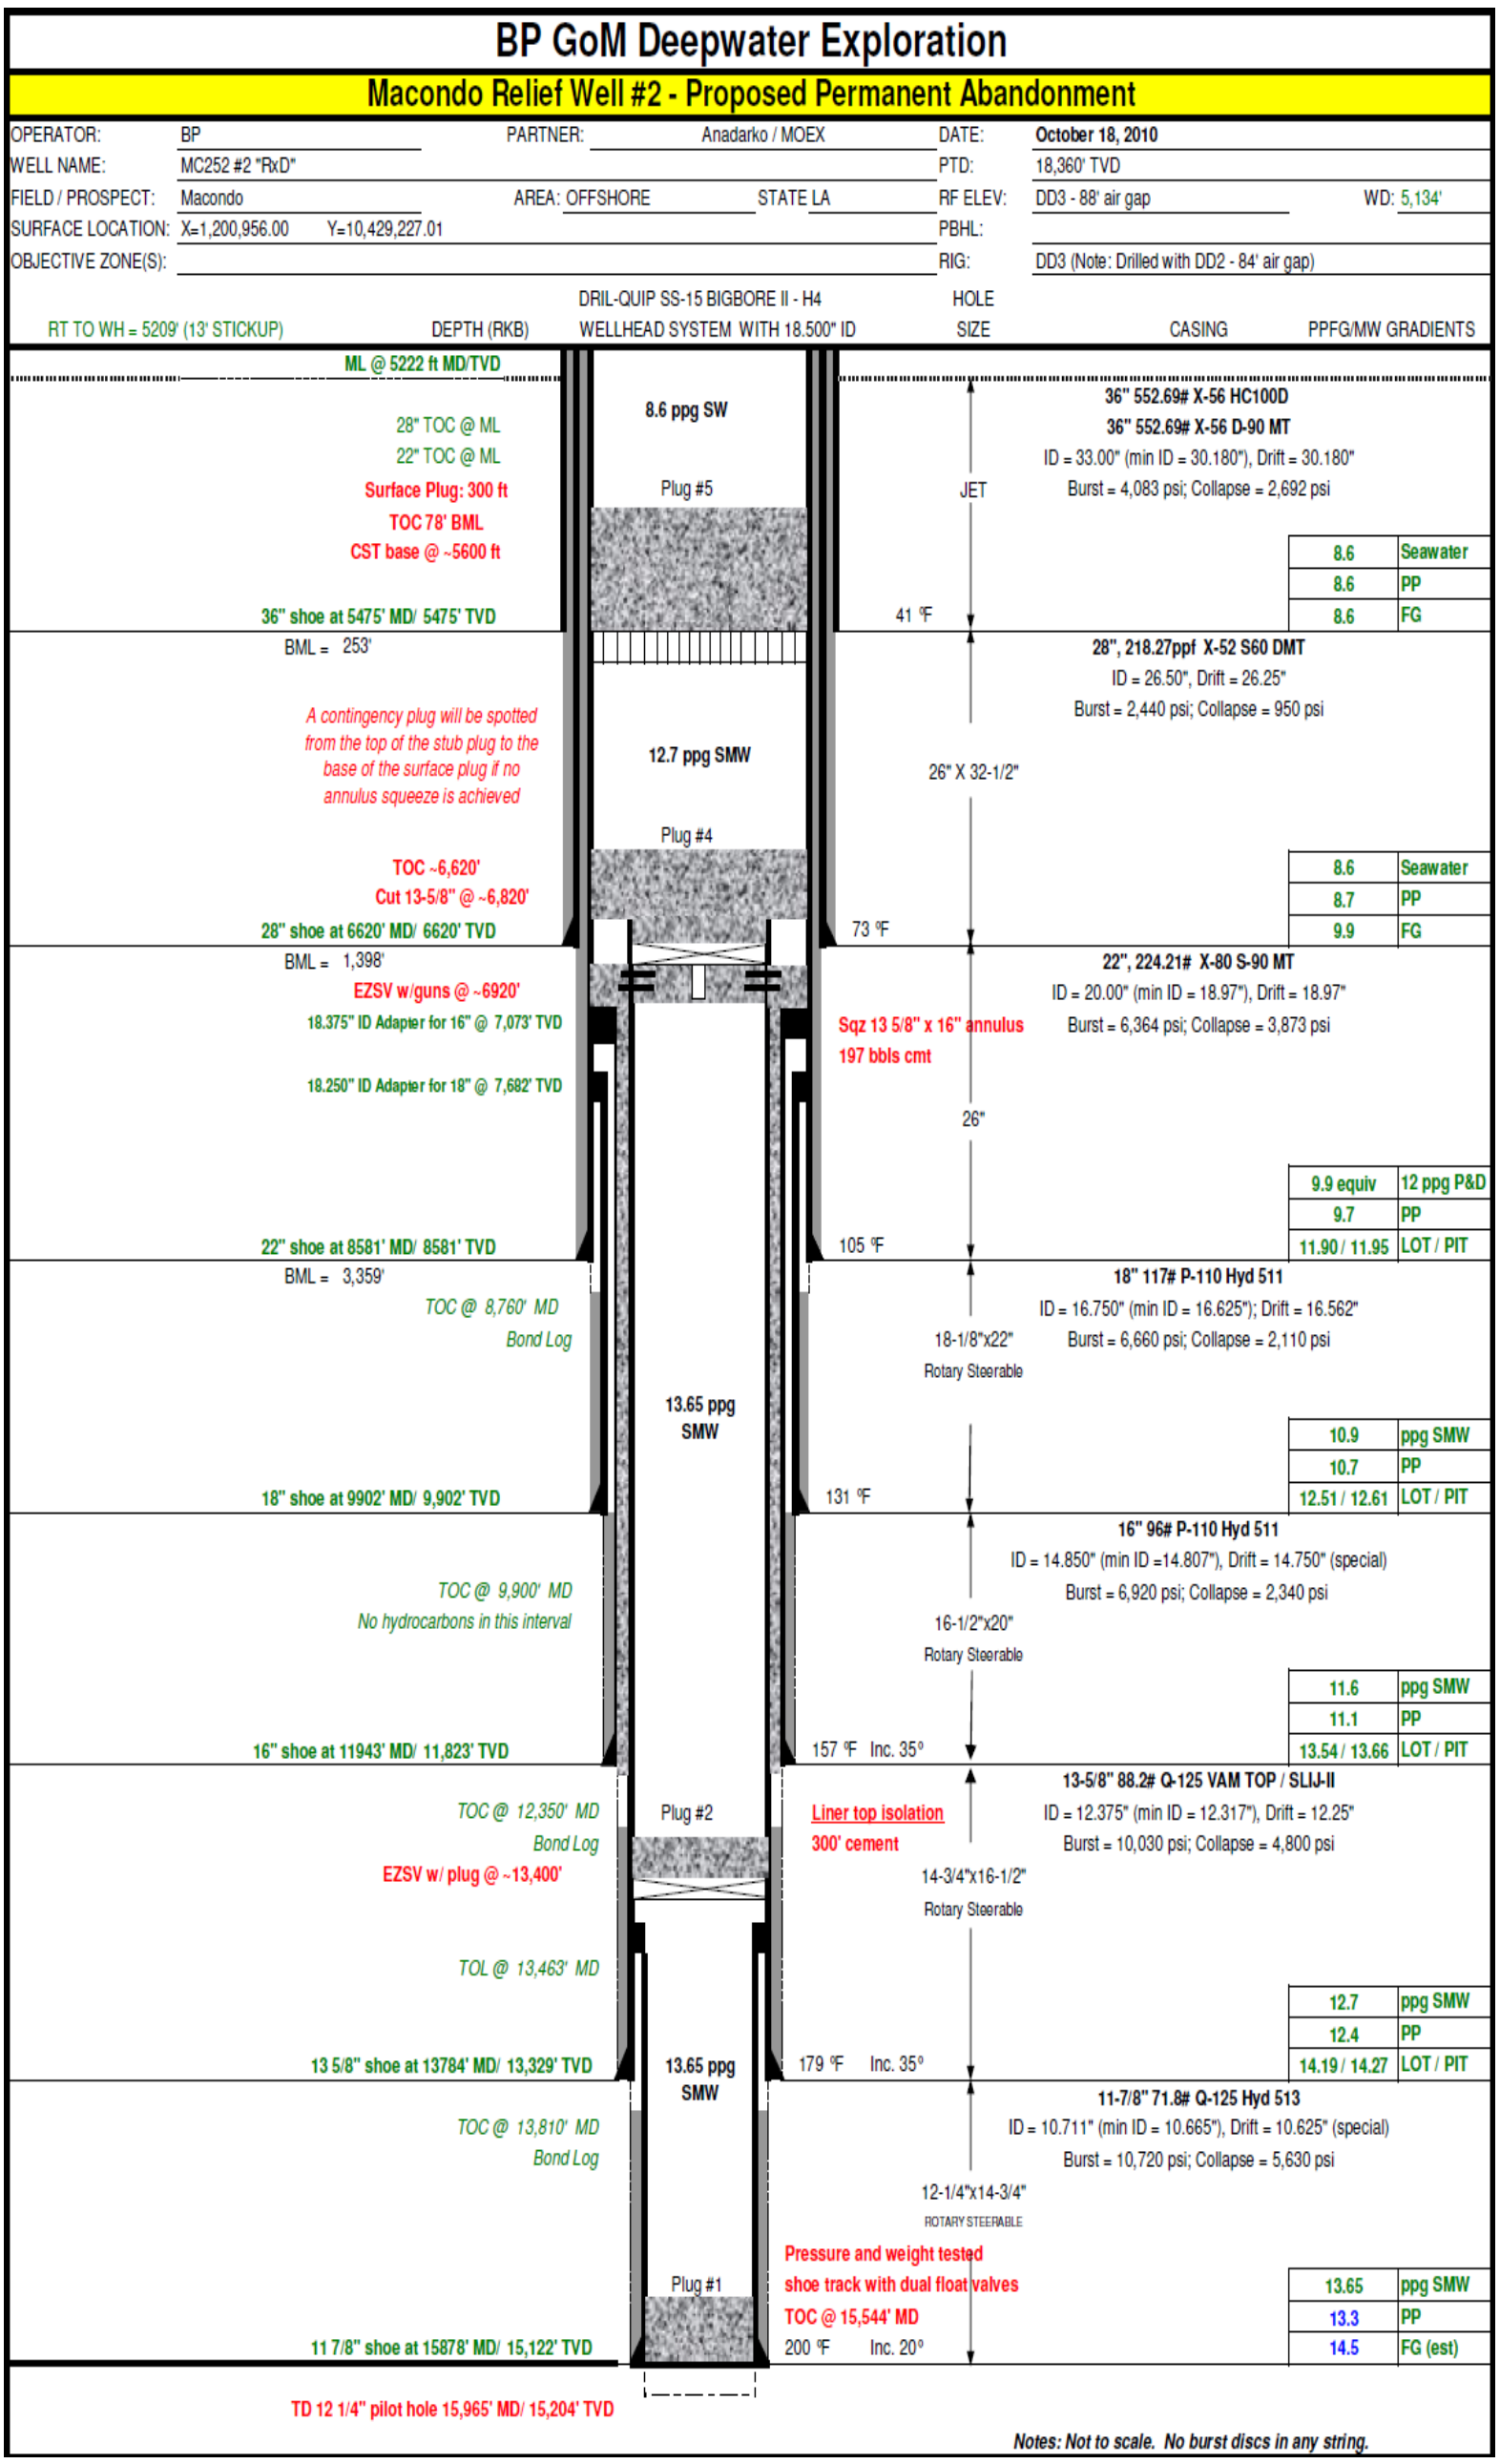Attachment 3:
Proposed Plug & Abandon Schematic