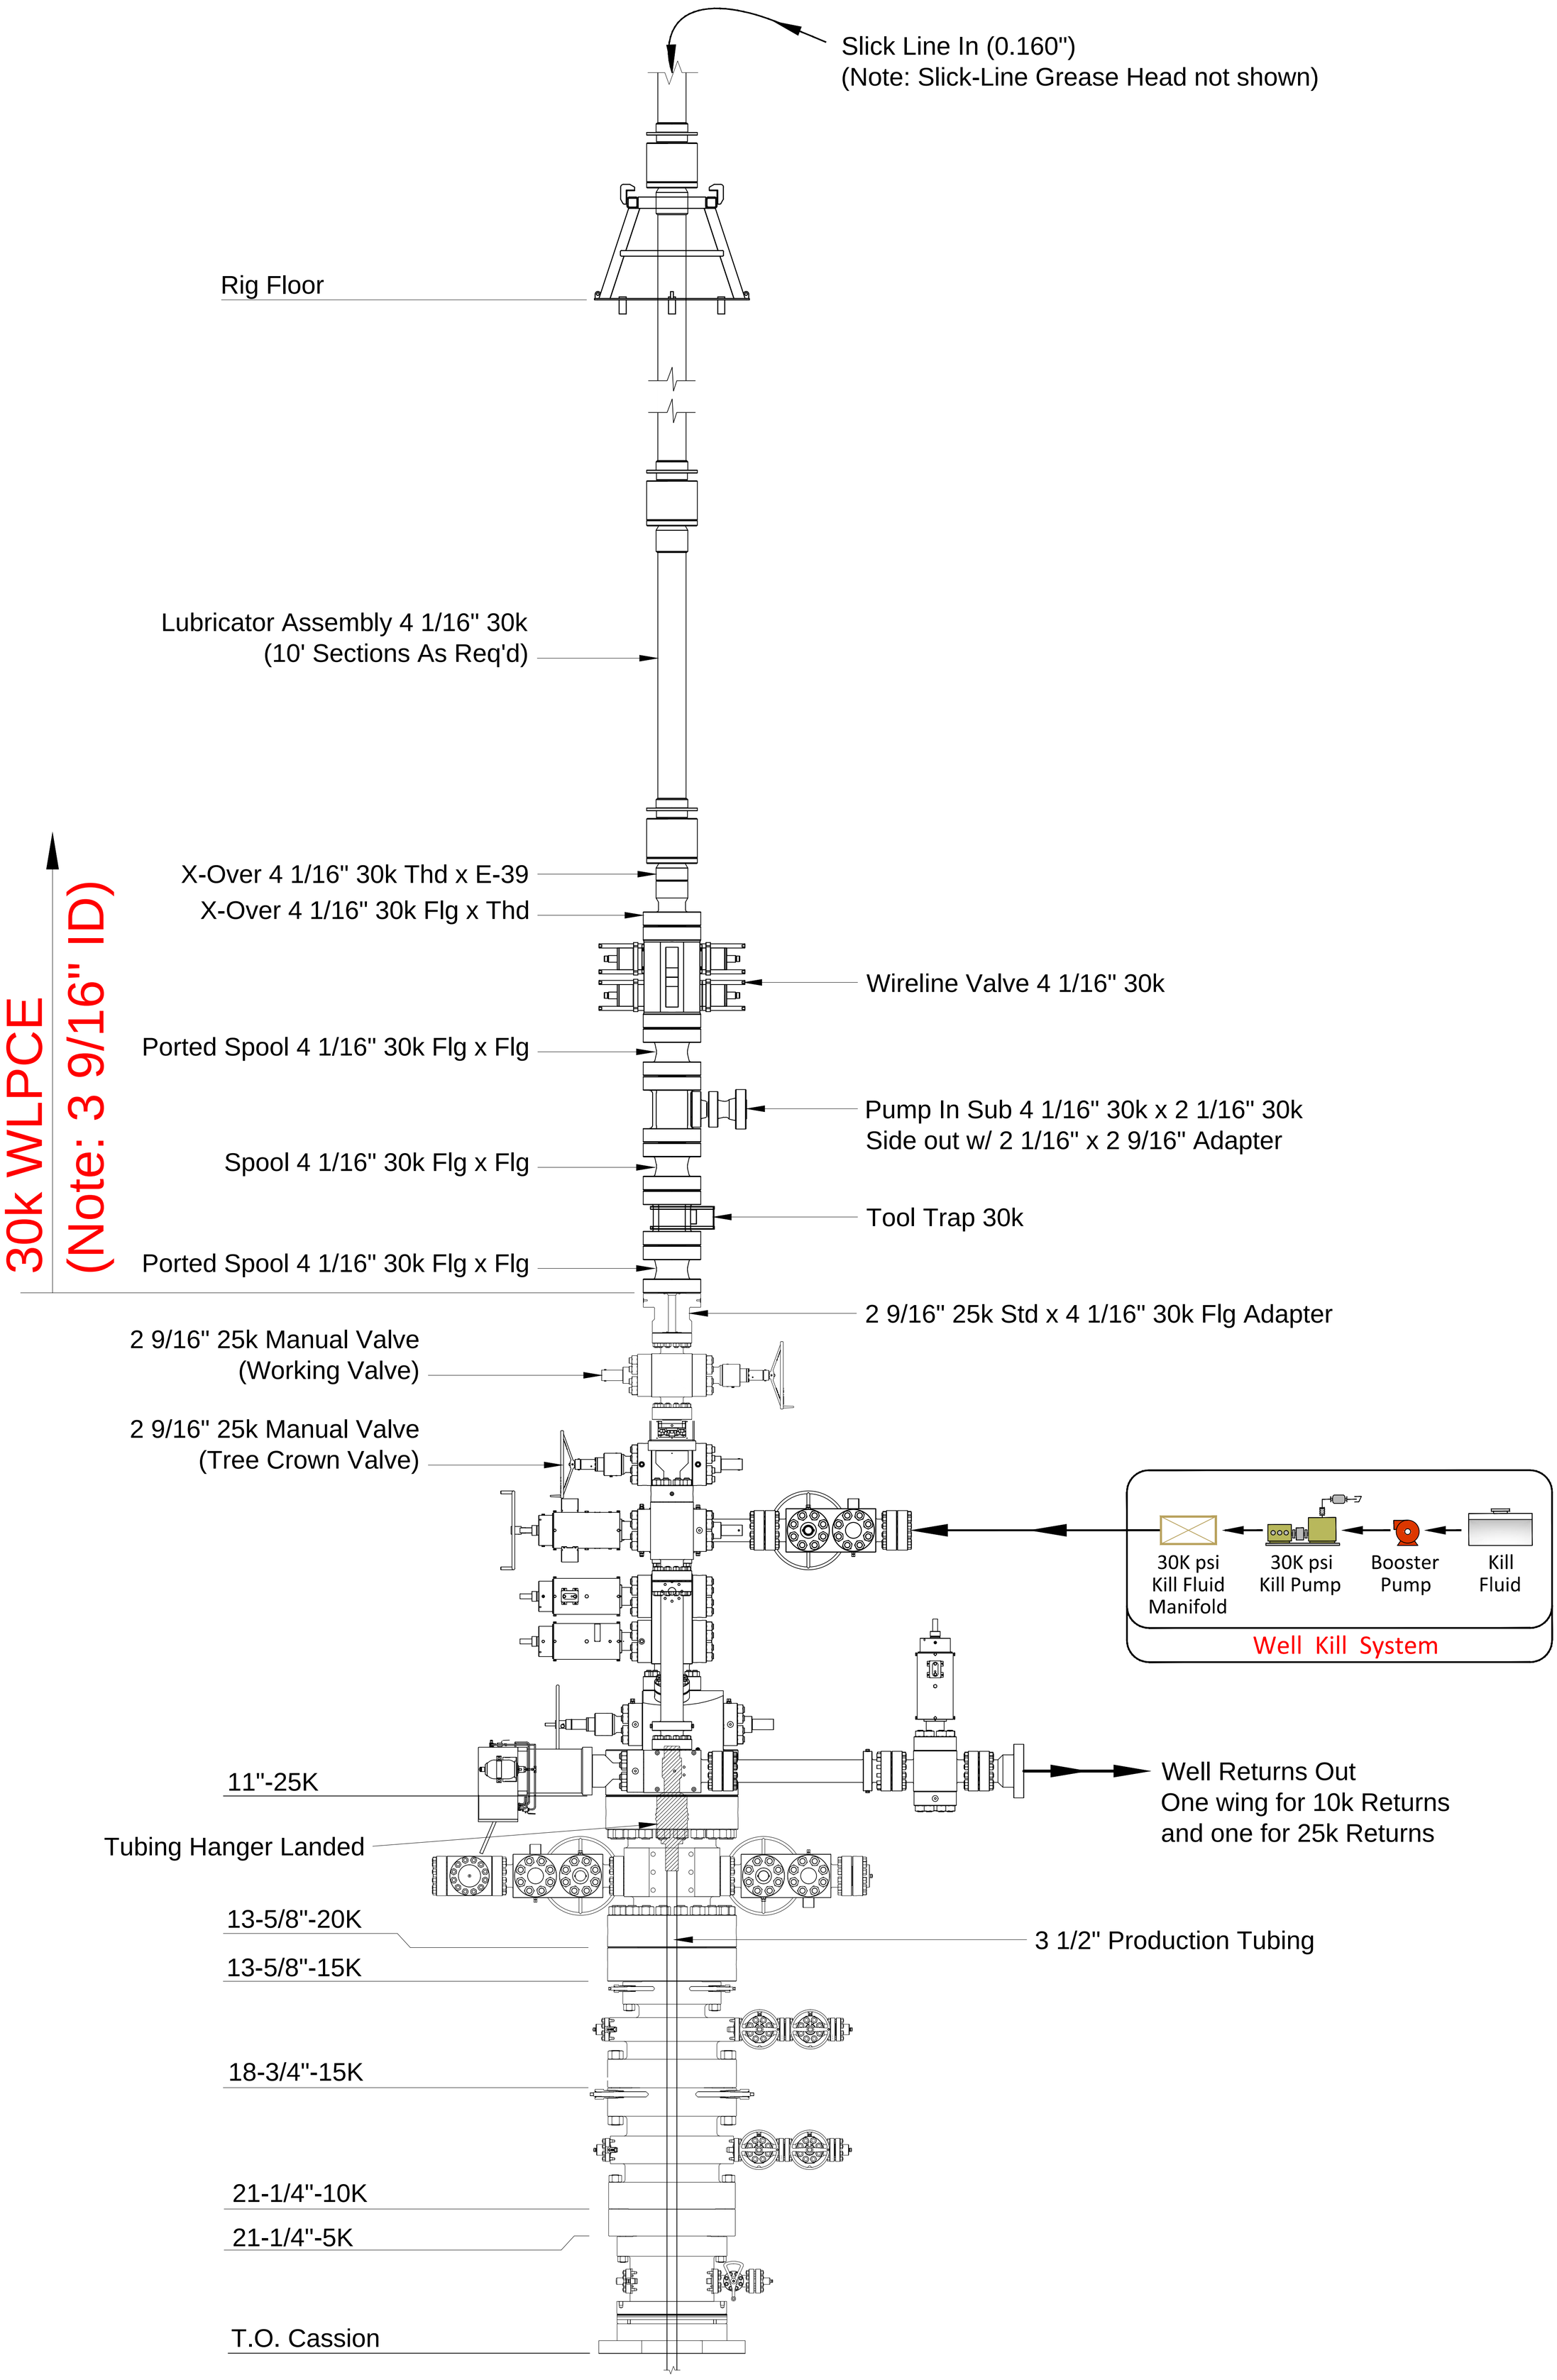

CONFIDENTIAL

NOTICE: THIS DOCUMENT IS THE PROPERTY OF McMoRan Oil & Gas LLC. IT MAY NOT BE DISCLOSED, COPIED OR DUPLICATED WHOLLY OR PARTLY WITHOUT PRIOR WRITTEN CONSENT OF THE OWNER.

REVISIONS

REV.	DESCRIPTION	DRWN	CHKD	DATE
0	IFA – Issued for APM	J. MCRAE	N. Goel	1/10/2014
1	IFA – Issued for APM	J. MCRAE	N. Goel	3/10/2014

PROJECT INFO.

LEASE NO: OSC–G 26013
PROJ. NO: –
FILE NO: –
ALL DIMENSIONS ARE IN INCHES
TOLERANCES U.N.O.
.XX ± 0.060
.XXX ± 0.030
SCALE: N.T.S.

McMoRan Davy Jones Completion Team

APPROVED: David Law

McMoRan Oil & Gas LLC.

Davy Jones 1 Stackup
WLPCE on Tree
South Marsh Island Block 230

DWG. NO. DJ–CO–DG–0004
REV. 1

\\lfm.com\data\HOU\AMMR\OG\Houston\HPHT\Drawings\Working\DWG\DJ1\Sketches\2014 TA DJ-CO-DG-0004 REV 1.dwg, 3/10/2014 2:35:02 PM

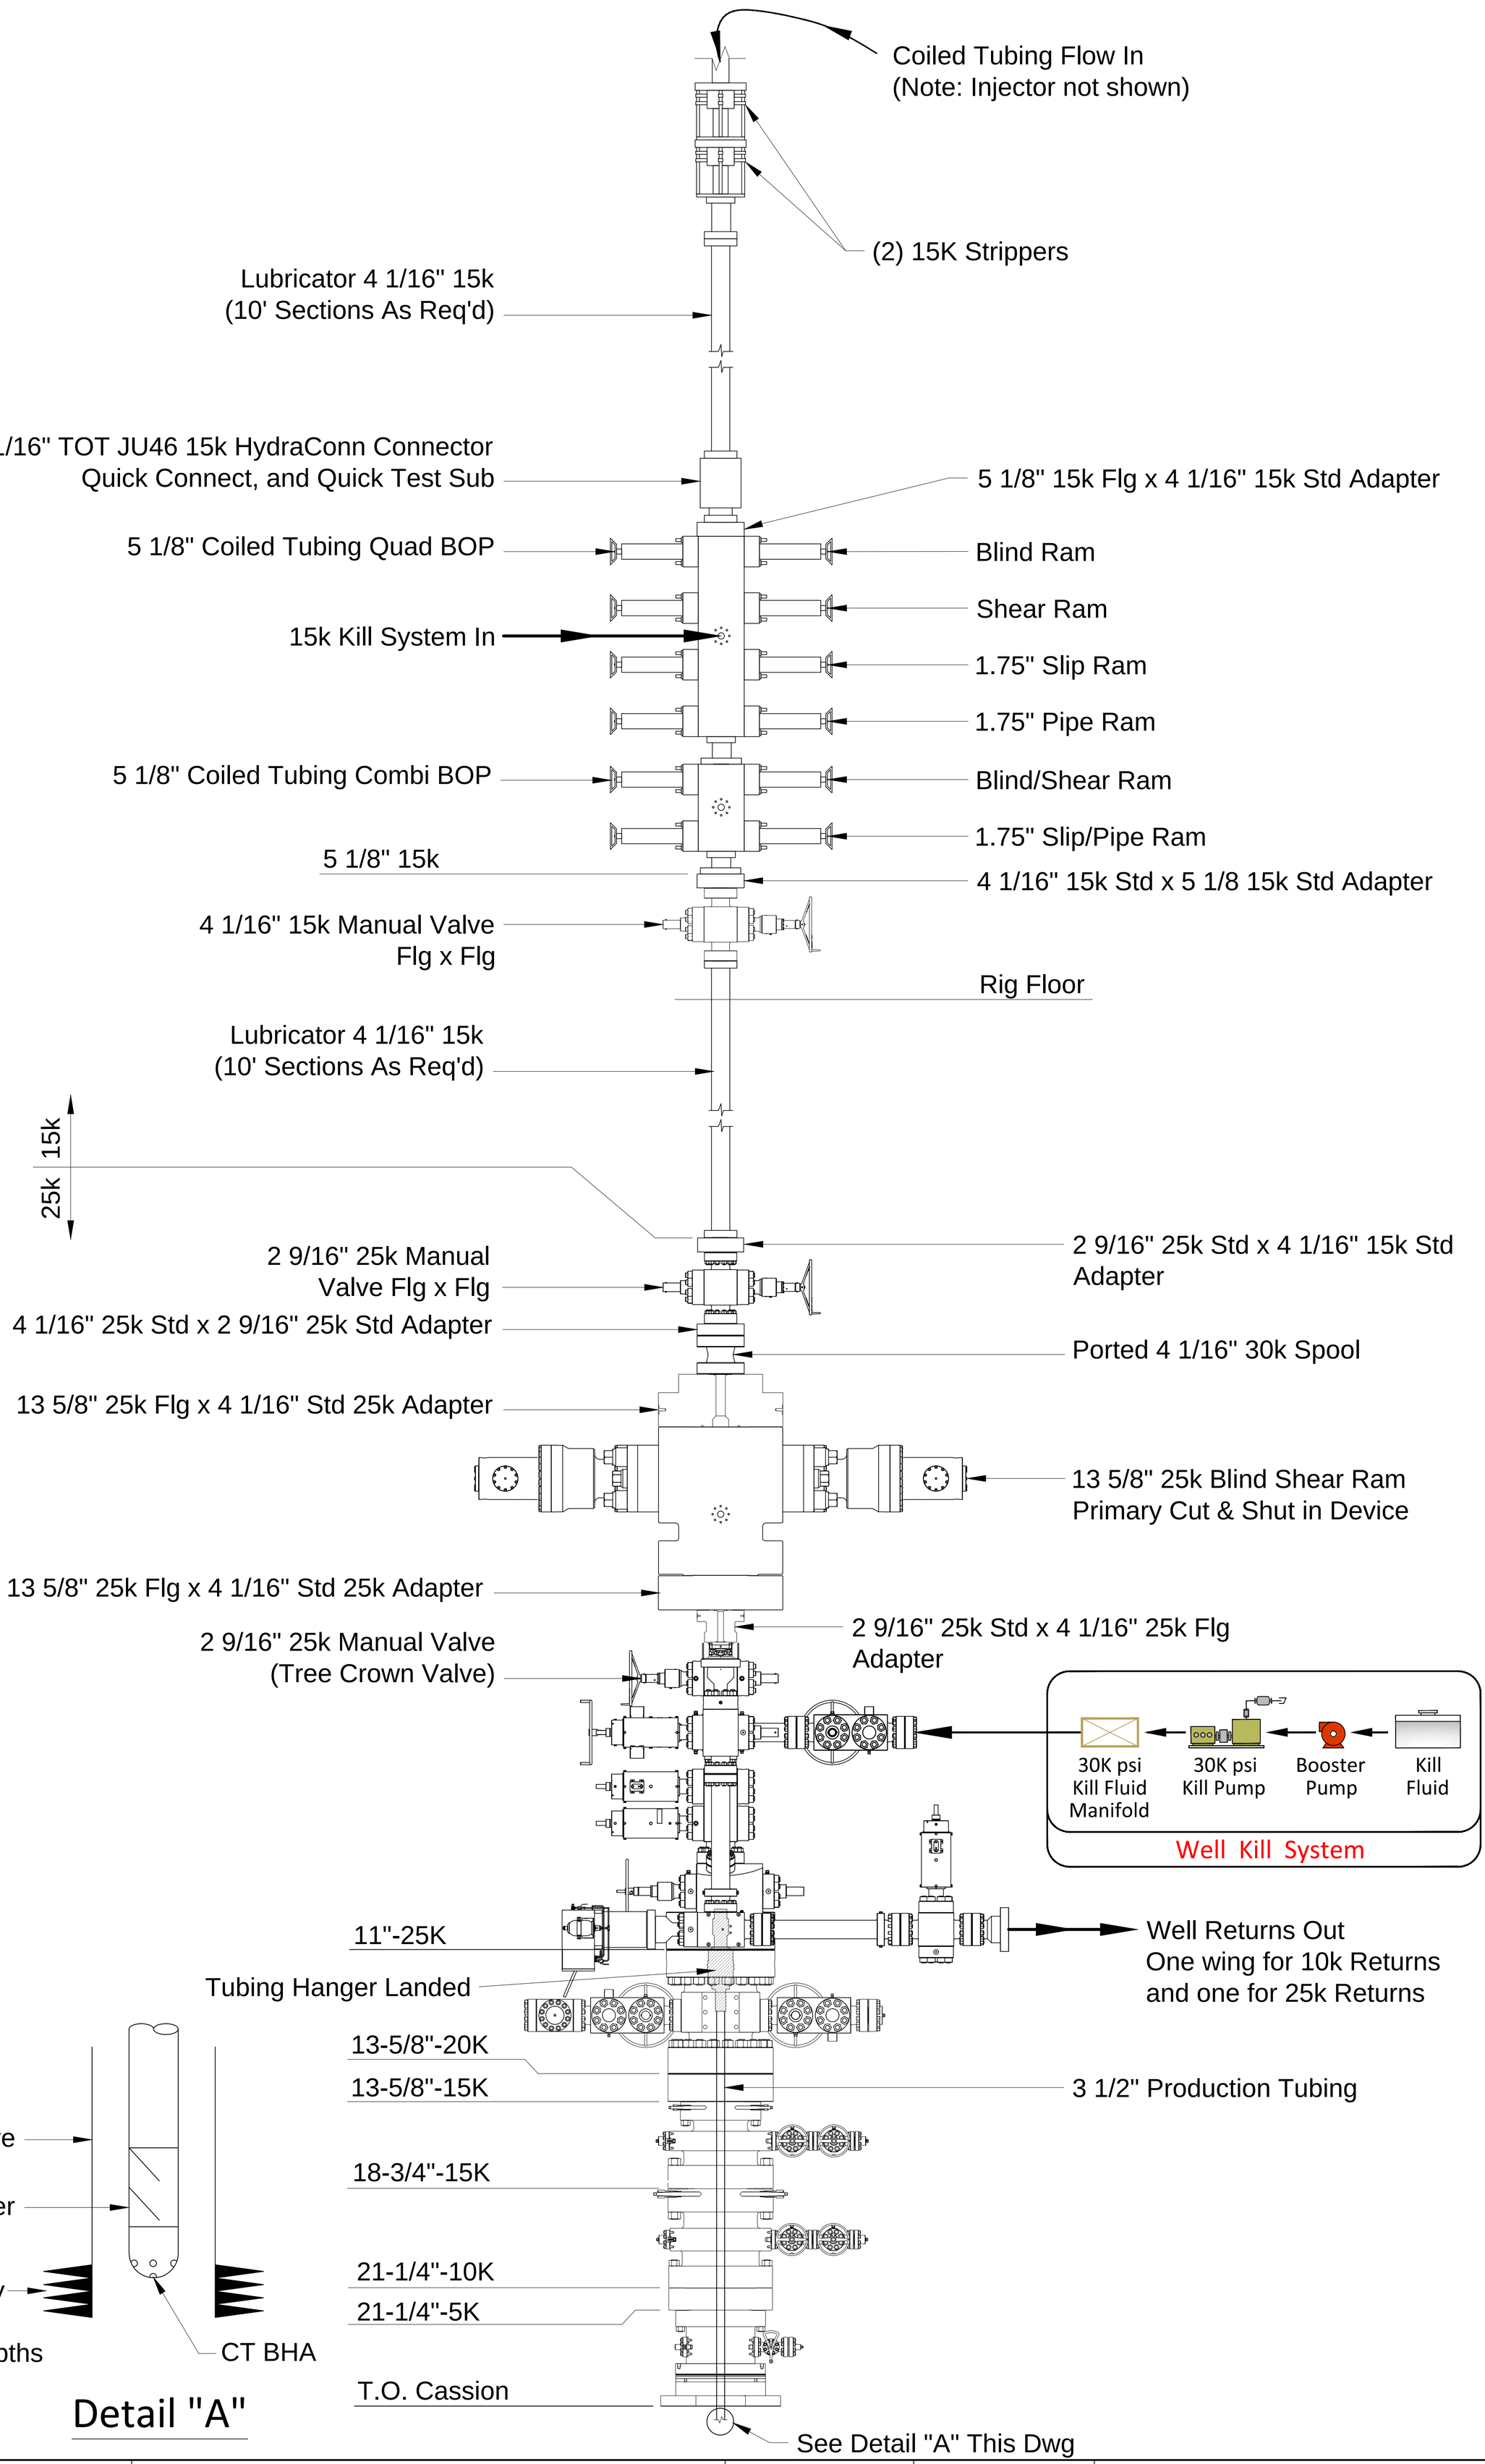

Detail "A"

CONFIDENTIAL

NOTICE: THIS DOCUMENT IS THE PROPERTY OF McMoRan Oil & Gas LLC. IT MAY NOT BE DISCLOSED, COPIED OR DUPLICATED WHOLLY OR PARTLY WITHOUT PRIOR WRITTEN CONSENT OF THE OWNER.

REVISIONS

REV.	DESCRIPTION	DRWN	CHKD	DATE
0	IFA – Issued for APM	J. MCRAE	N. Goel	1/10/2014
1	IFA – Issued for APM	J. MCRAE	N. Goel	1/27/2014
2	IFA – Issued for APM	J. MCRAE	N. Goel	3/10/2014

PROJECT INFO.

LEASE NO: OSC–G 26013
PROJ. NO: –
FILE NO: –
ALL DIMENSIONS ARE IN INCHES
TOLERANCES U.N.O.
.XX ± 0.060
.XXX ± 0.030
SCALE: N.T.S.

APPROVED: David Law

McMoRan Oil & Gas LLC.

Davy Jones 1 Stackup
Coiled Tubing on Tree
South Marsh Island Block 230

DWG. NO. DJ–CO–DG–0005
REV. 2

\\lmi.com\data\HOU\AMMROAG\Houston\HPH\Drawings\Working\DWG\DJ1\Sketches\2014 TA DJ-CO-DG-0005 REV 2.dwg, 3/10/2014 2:45:15 PM

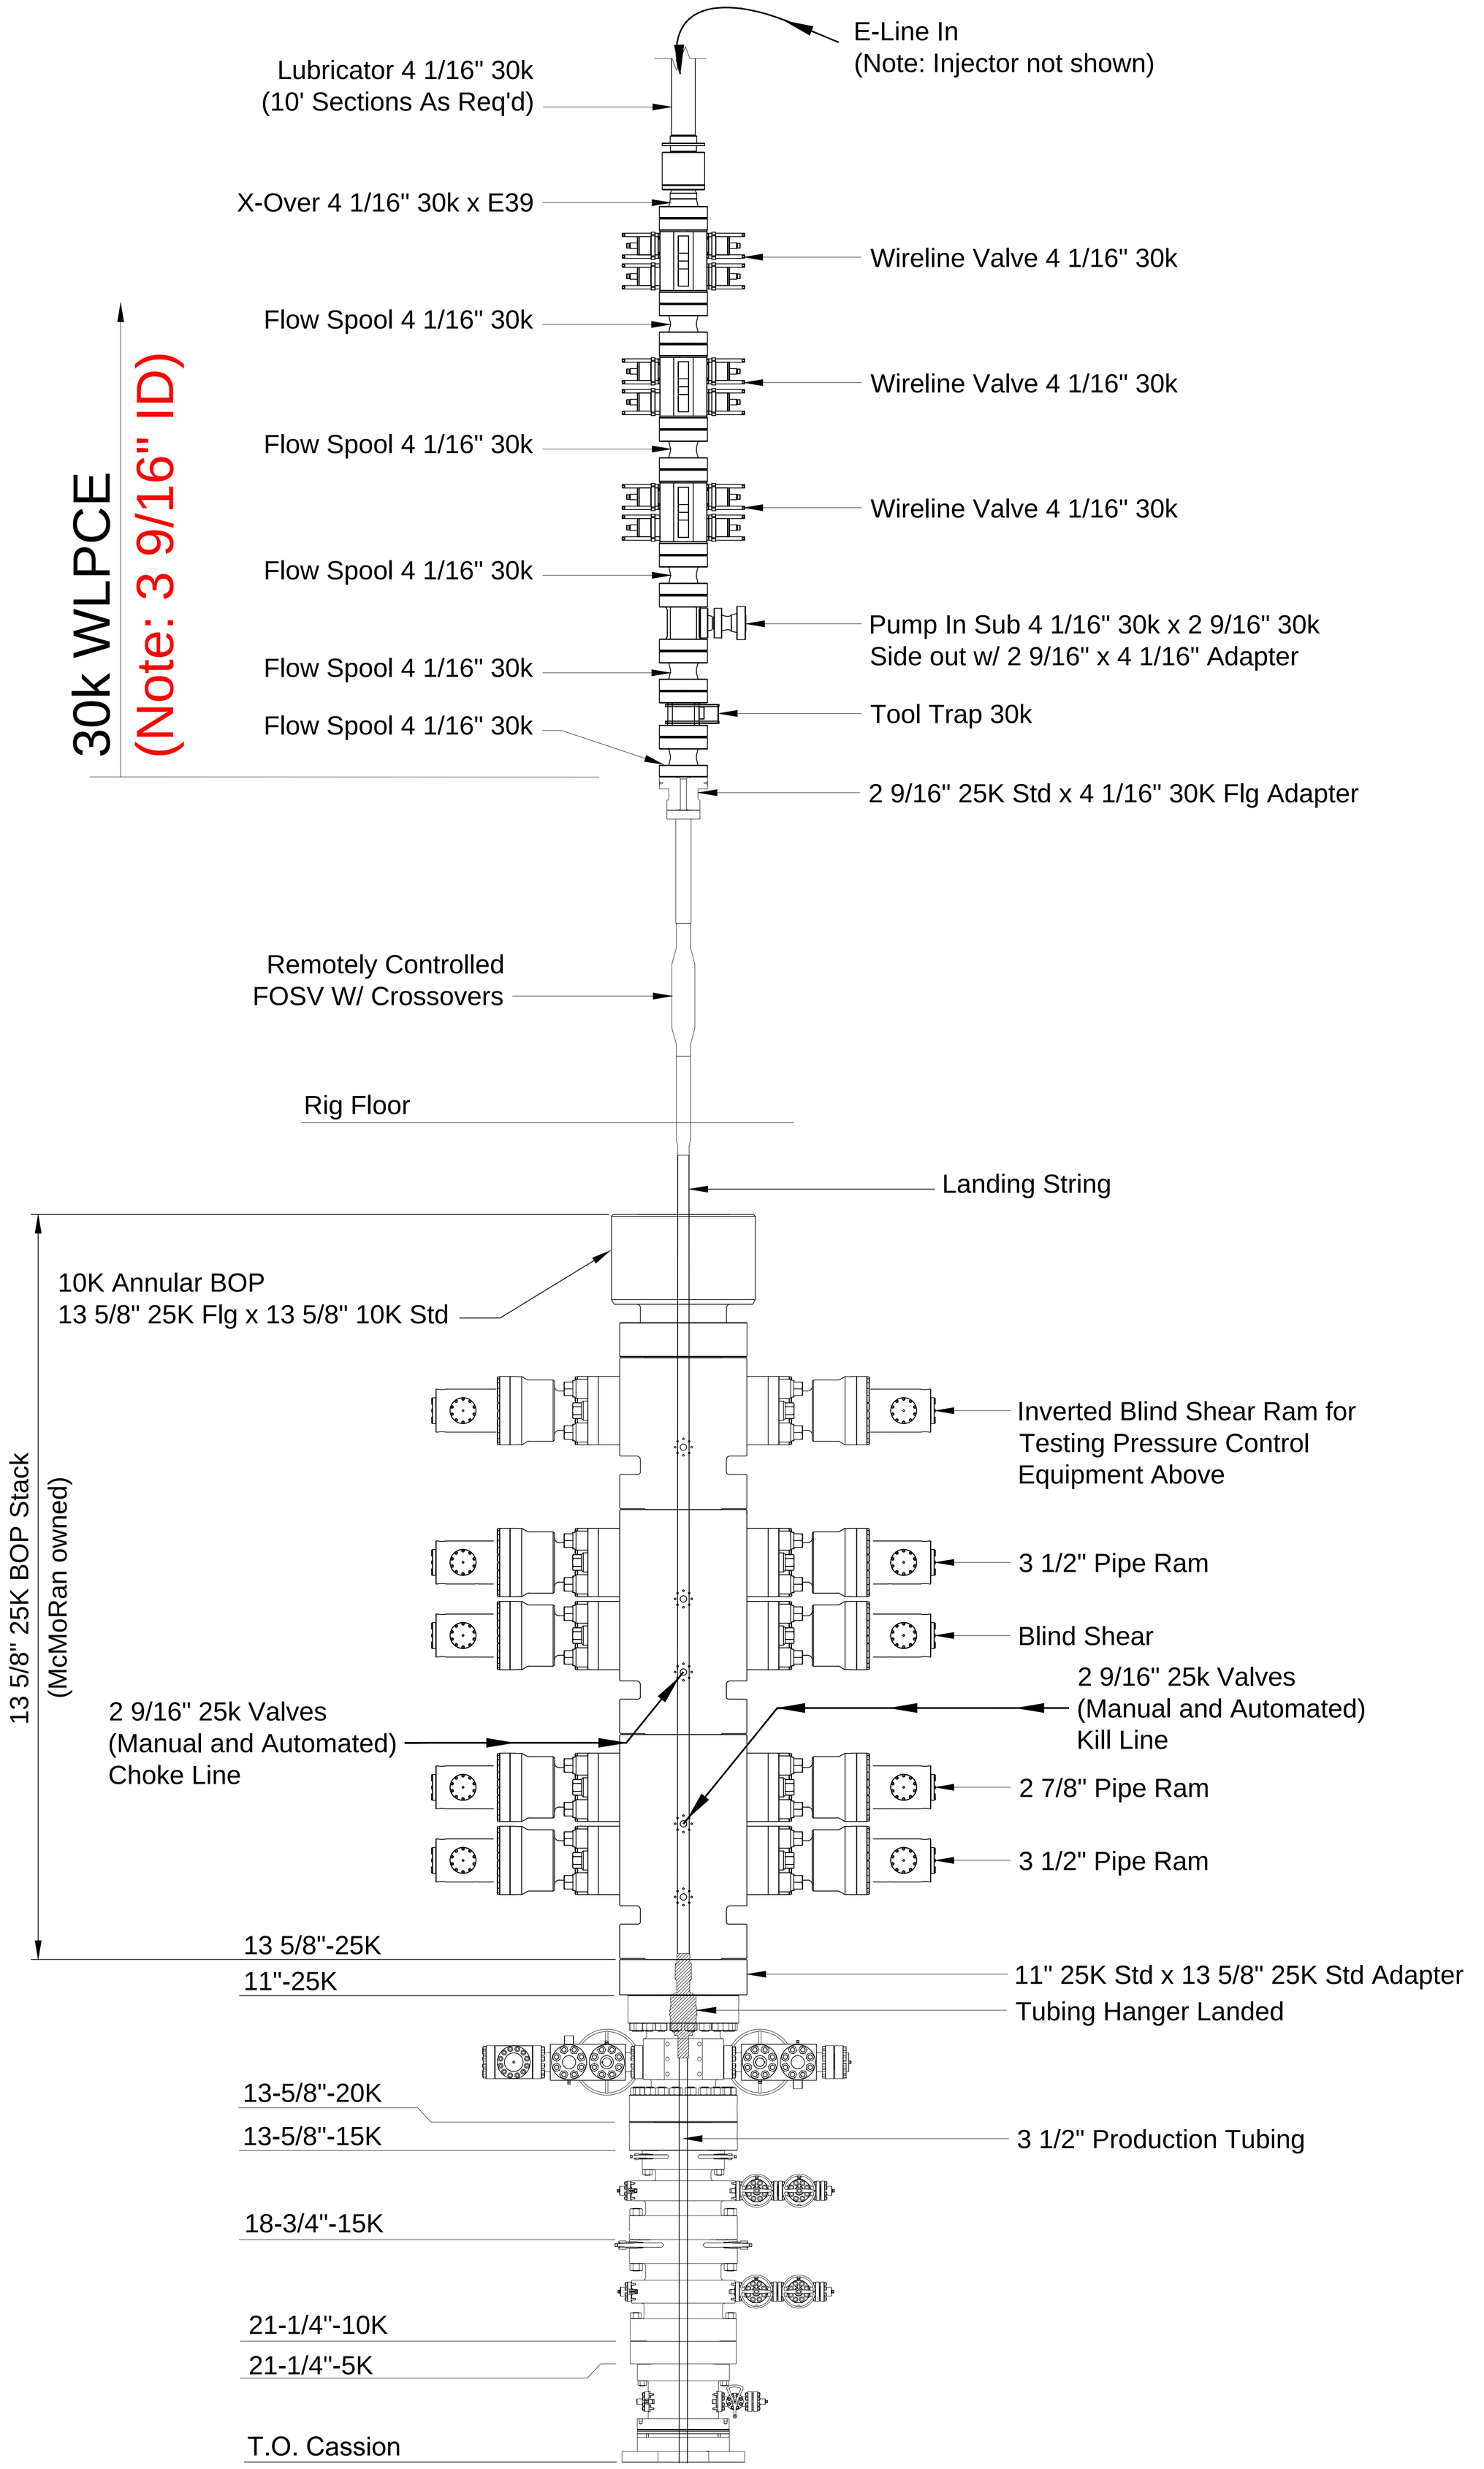

CONFIDENTIAL

NOTICE: THIS DOCUMENT IS THE PROPERTY OF McMoRan Oil & Gas LLC. IT MAY NOT BE DISCLOSED, COPIED OR DUPLICATED WHOLLY OR PARTLY WITHOUT PRIOR WRITTEN CONSENT OF THE OWNER.

REVISIONS

REV.	DESCRIPTION	DRWN	CHKD	DATE
0	IFA – Issued for APM	J. MCRAE	N. Goel	1/10/2014
1	IFA – Issued for BSEE Approval	J. MCRAE	N. Goel	1/27/2014
2	IFA – Issued for BSEE Approval	J. MCRAE	N. Goel	3/10/2014

PROJECT INFO.

LEASE NO: OSC–G 26013
PROJ. NO: –
FILE NO: –
ALL DIMENSIONS ARE IN INCHES
TOLERANCES U.N.O.
.XX ± 0.060
.XXX ± 0.030
SCALE: N.T.S.

McMoRan Davy Jones Completion Team

APPROVED: David Law

McMoRan Oil & Gas LLC.

Davy Jones 1 Stackup
WLPCE on 25K BOP
South Marsh Island Block 230

DWG. NO. DJ–CO–DG–0006
REV. 2

\\lmi.com\data\NOLA\MMR\O&G\Houston\HPH1\Drawings\Working\DWG\DJ1\Sketches\2014 TA DJ-CO-DG-0006 REV 2.dwg, 3/10/2014 2:49:04 PM

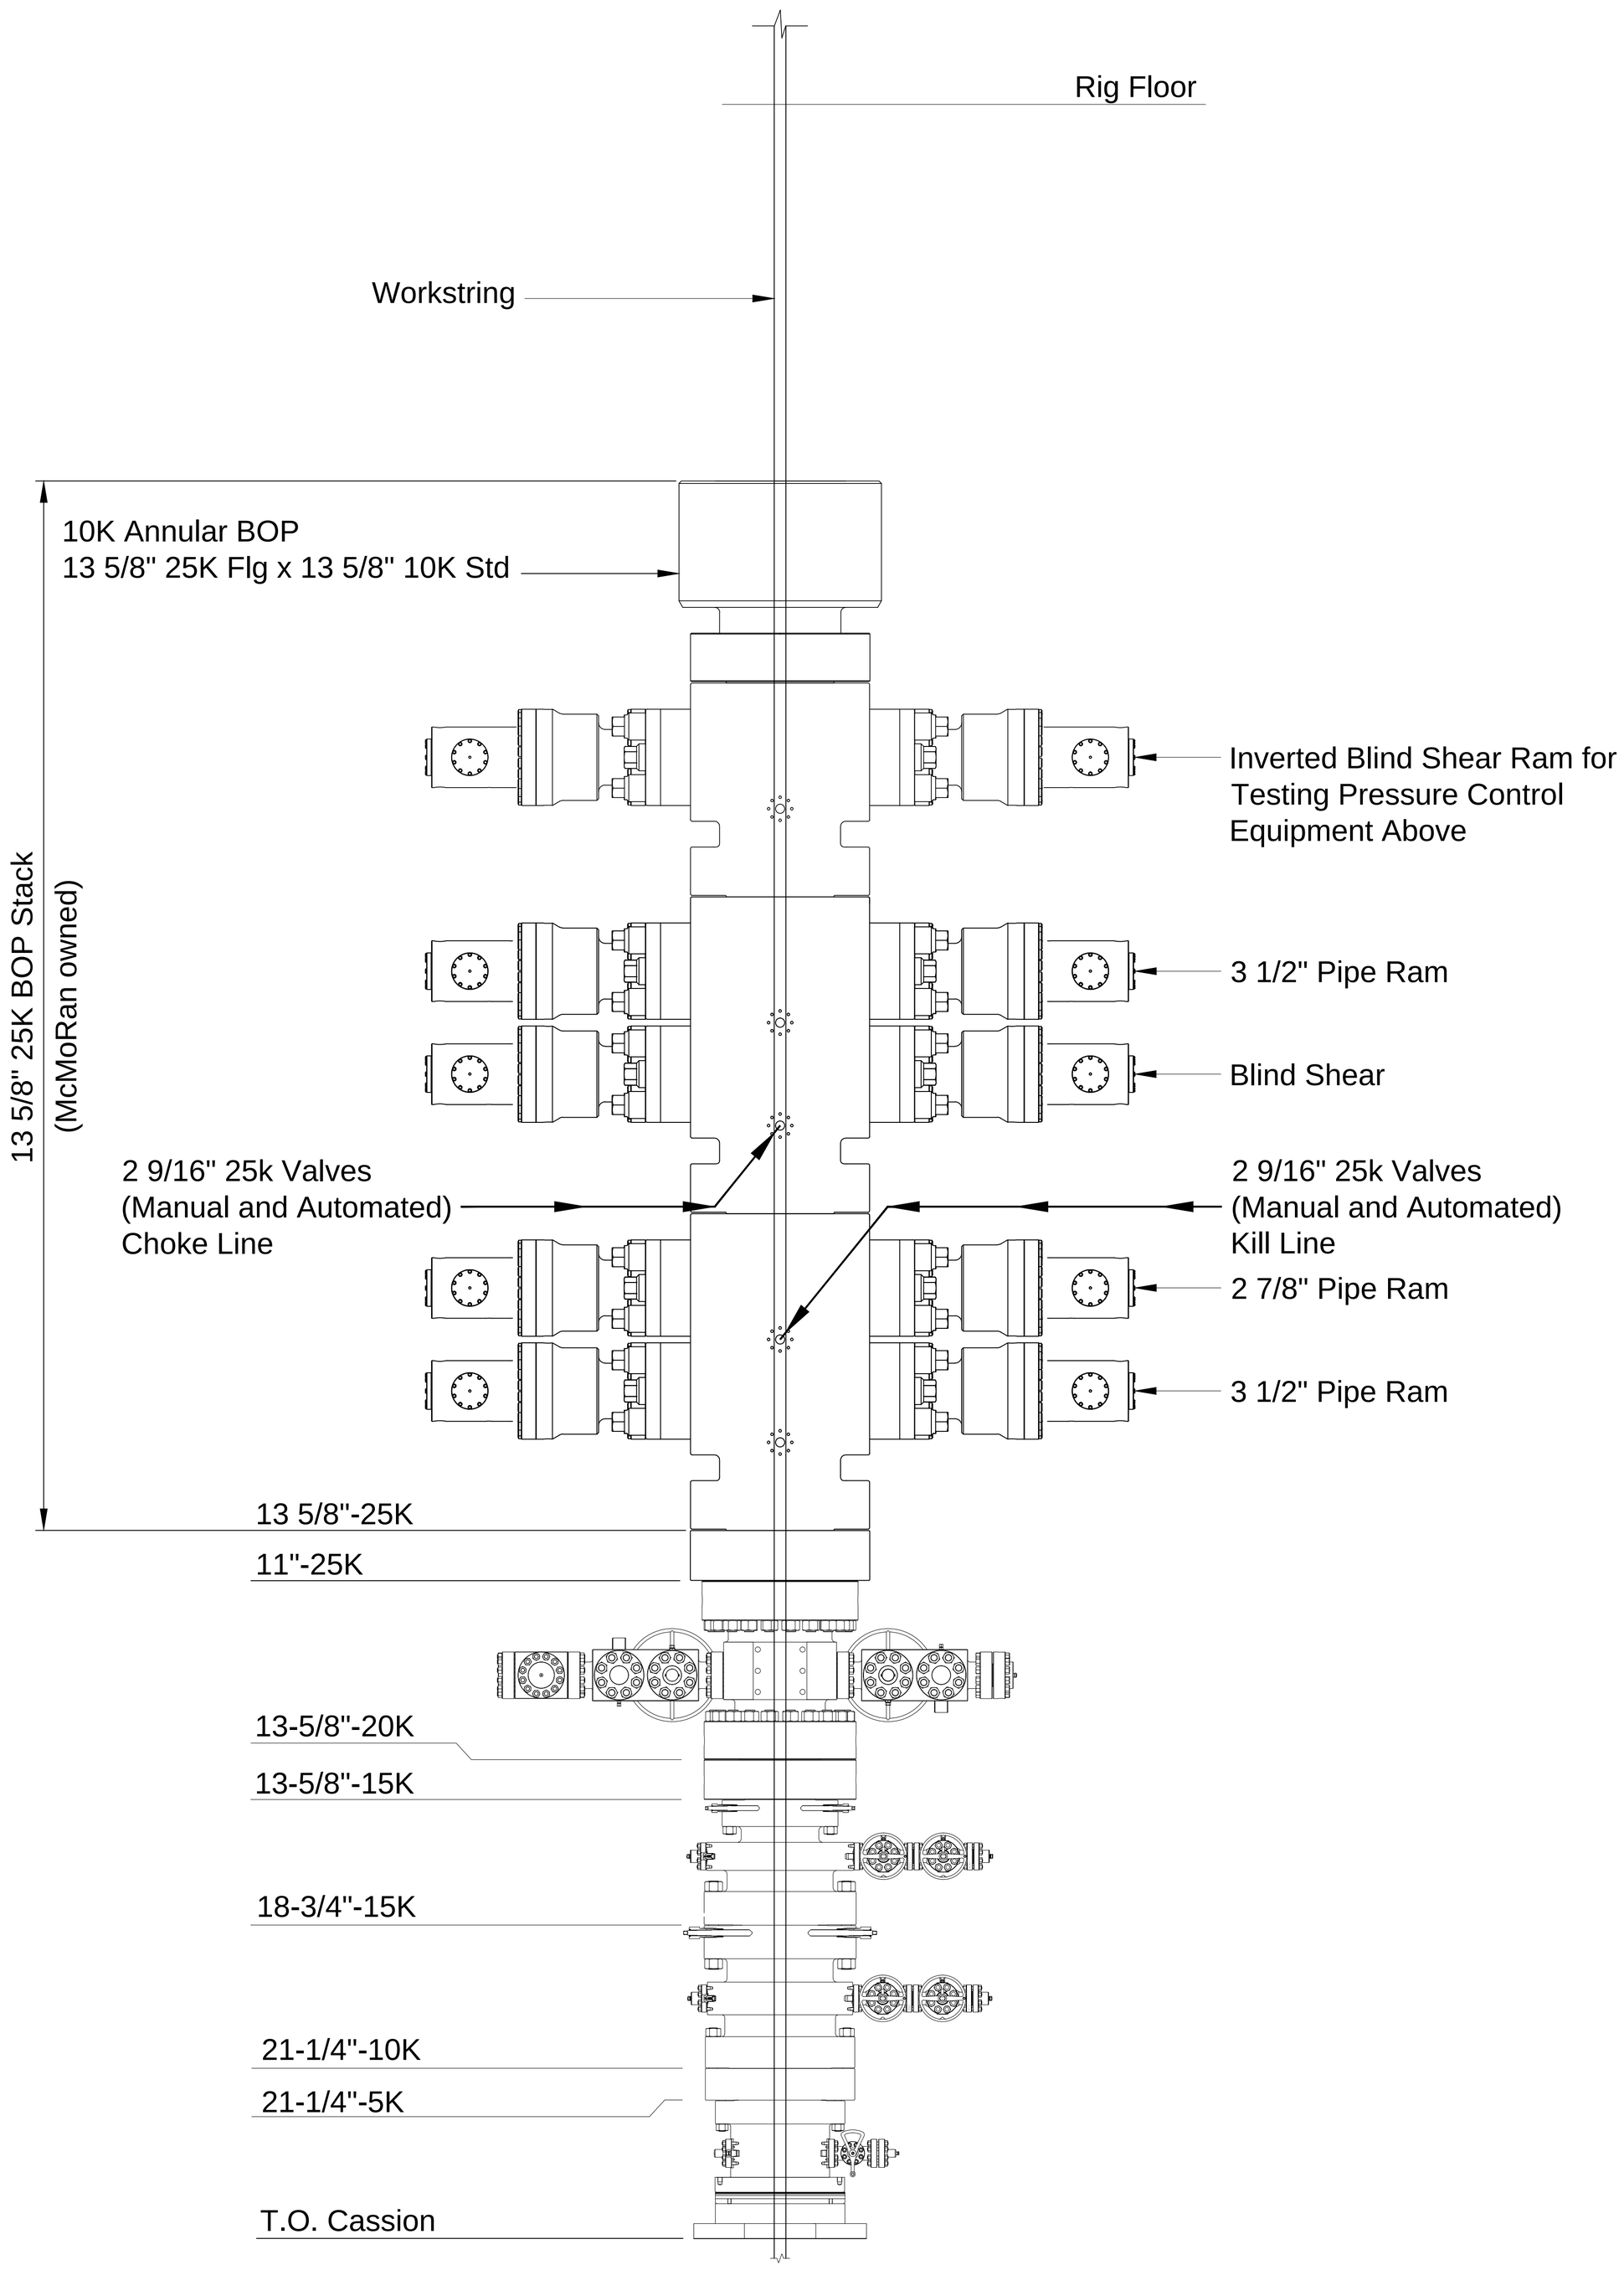

CONFIDENTIAL

NOTICE: THIS DOCUMENT IS THE PROPERTY OF McMoRan Oil & Gas LLC. IT MAY NOT BE DISCLOSED, COPIED OR DUPLICATED WHOLLY OR PARTLY WITHOUT PRIOR WRITTEN CONSENT OF THE OWNER.

REVISIONS

REV.	DESCRIPTION	DRWN	CHKD	DATE
0	IFA – Issued for APM	J. MCRAE	N. Goel	1/10/2014
1	IFA – Issued for BSEE Approval	J. MCRAE	N. Goel	1/27/2014

PROJECT INFO.

LEASE NO: OSC–G 26013
PROJ. NO: –
FILE NO: –
ALL DIMENSIONS ARE IN INCHES
TOLERANCES U.N.O.
.XX ± 0.060
.XXX ± 0.030
SCALE: N.T.S.

McMoRan Davy Jones Completion Team

APPROVED: David Law

McMoRan Oil & Gas LLC.

Davy Jones 1 Stackup
25K BOP
South Marsh Island Block 230

DWG. NO. DJ–CO–DG–0007
REV. 1

\\mincom\data\NOLA\MMR\OIG\Houston\HPHT\Drawings\Working\DWG\D11\Sketches\2014 TA DJ-CO-DG-0007 REV 1.dwg, 1/27/2014 9:46:55 AM

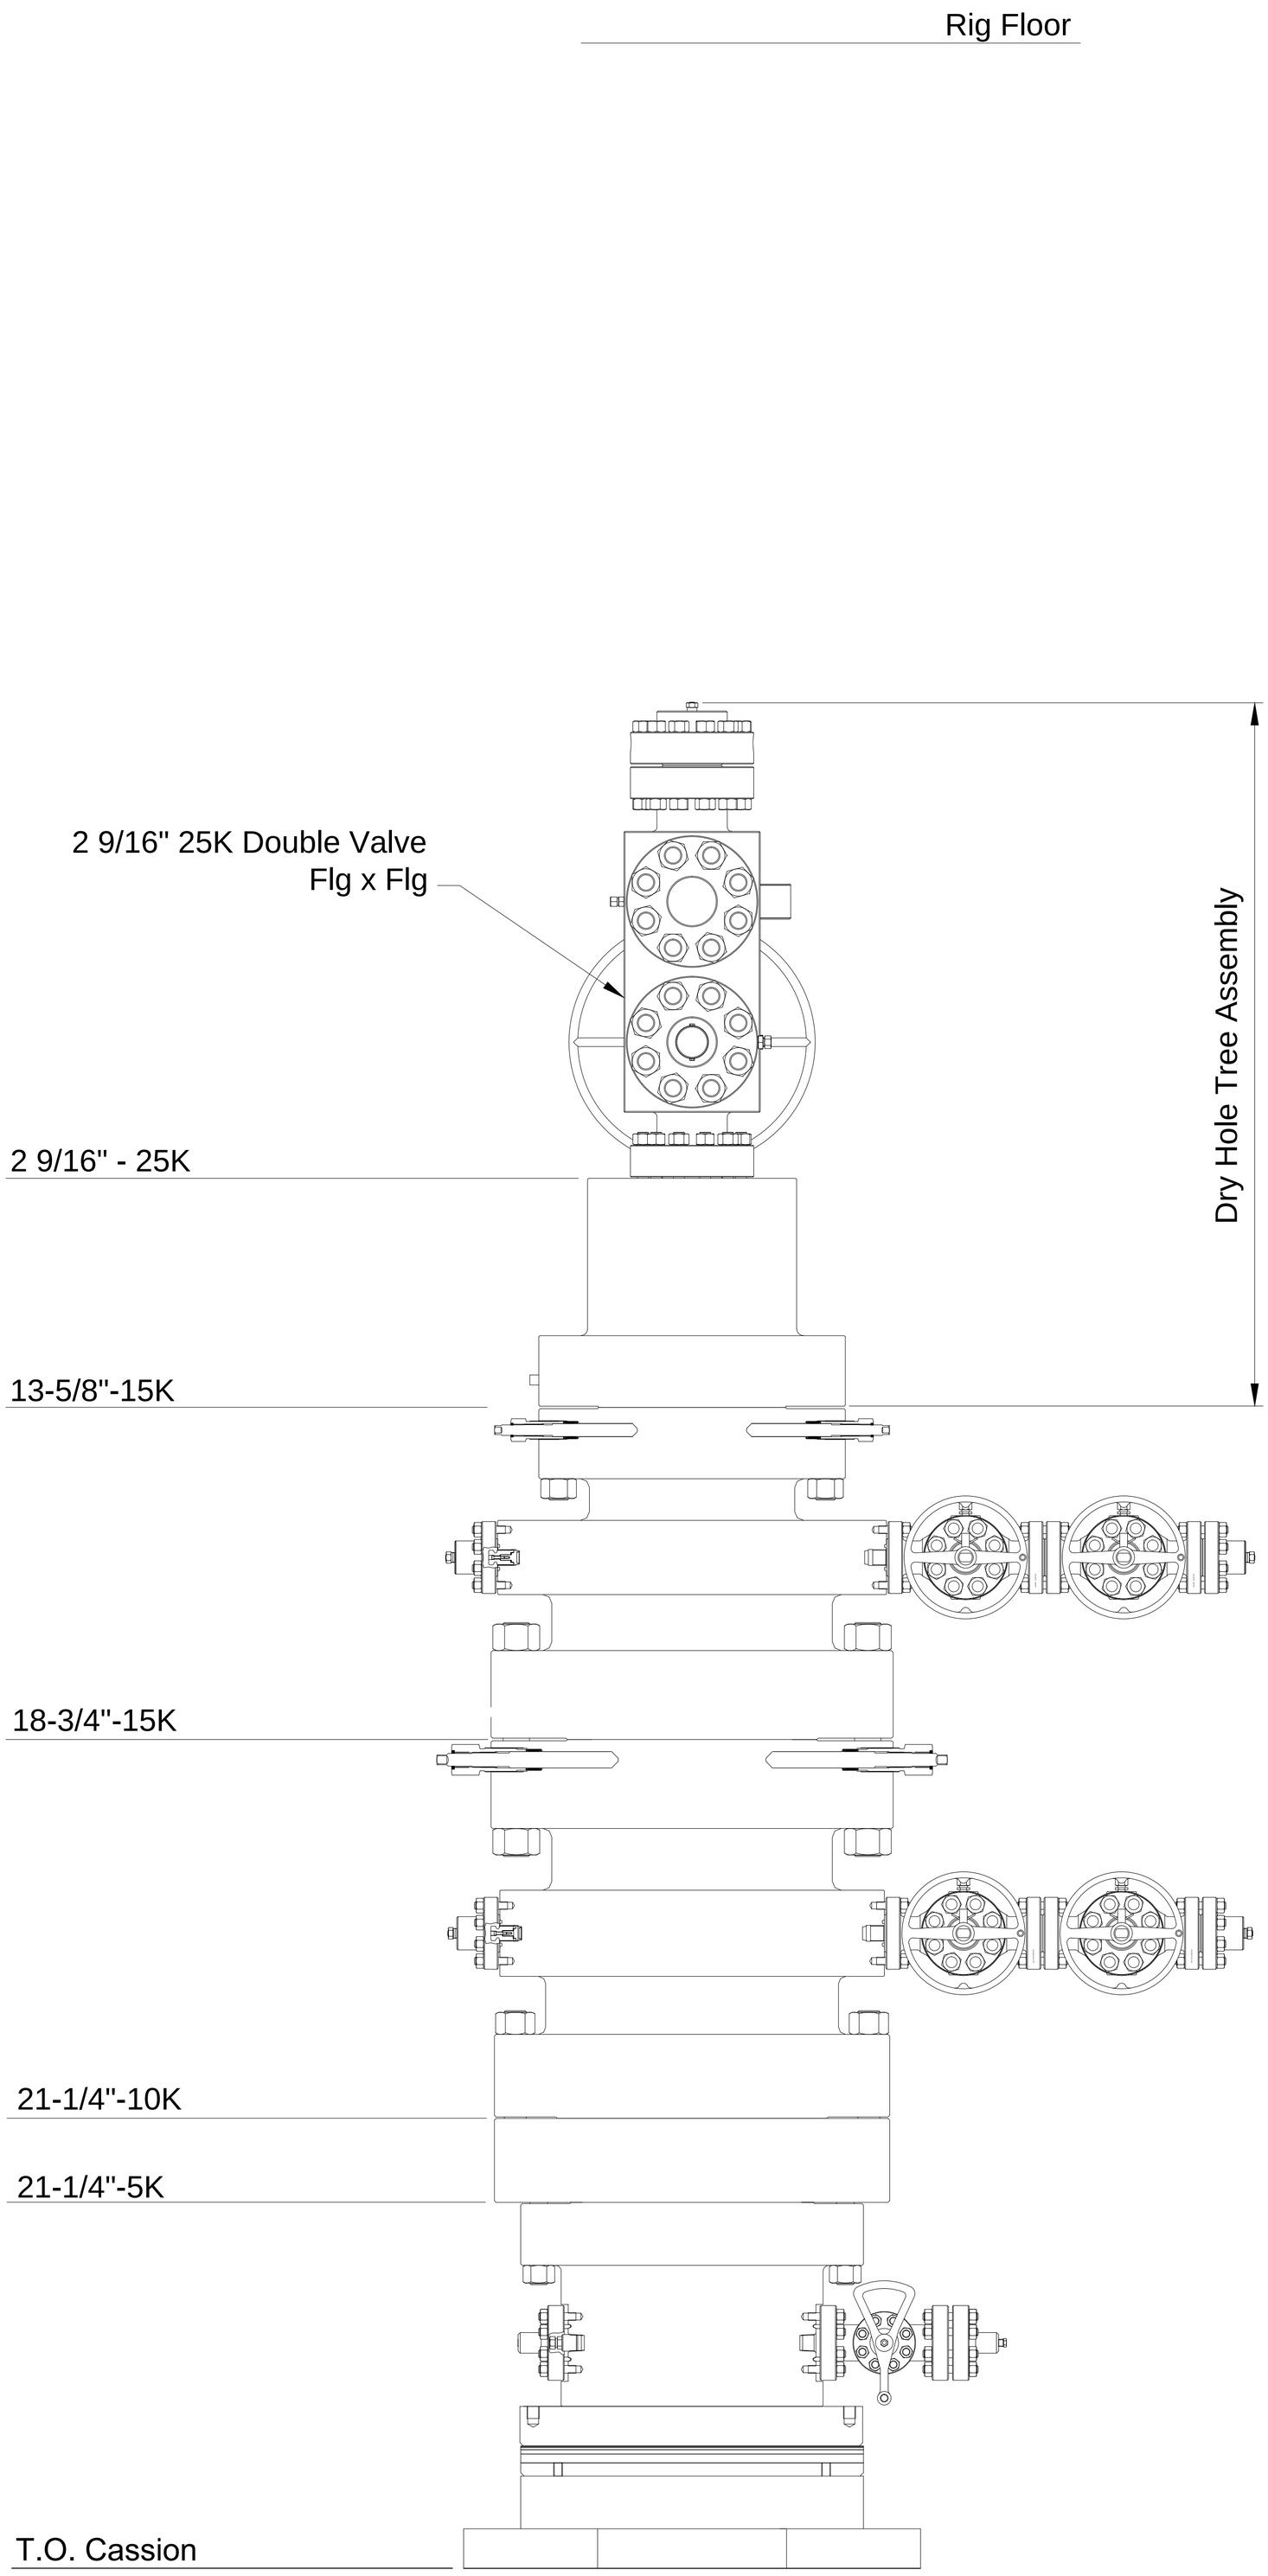

CONFIDENTIAL

NOTICE: THIS DOCUMENT IS THE PROPERTY OF McMoRan Oil & Gas LLC. IT MAY NOT BE DISCLOSED, COPIED OR DUPLICATED WHOLLY OR PARTLY WITHOUT PRIOR WRITTEN CONSENT OF THE OWNER.

REVISIONS

REV.	DESCRIPTION	DRWN	CHKD	DATE
0	IFA – Issued for APM	J. MCRAE	N. Goel	1/10/2014
1	IFA – Issued for BSEE Approval	J. MCRAE	N. Goel	1/27/2014

PROJECT INFO.

LEASE NO: OSC–G 26013
PROJ. NO: –
FILE NO: –
ALL DIMENSIONS ARE IN INCHES
TOLERANCES U.N.O.
.XX ± 0.060
.XXX ± 0.030
SCALE: N.T.S.

McMoRan Davy Jones Completion Team

APPROVED: David Law

McMoRan Oil & Gas LLC.

Davy Jones 1 Stackup
25K Dry Hole tree
South Marsh Island Block 230

DWG. NO. DJ–CO–DG–0008
REV. 1

\\fmi.com\data\NOLA\MMR\O&G\Houston\HPHT\Drawings\Working\DWG\DJ1\Sketches\2014 TA DJ-CO-DG-0008 REV 1.dwg, 1/27/2014 9:44:59 AM